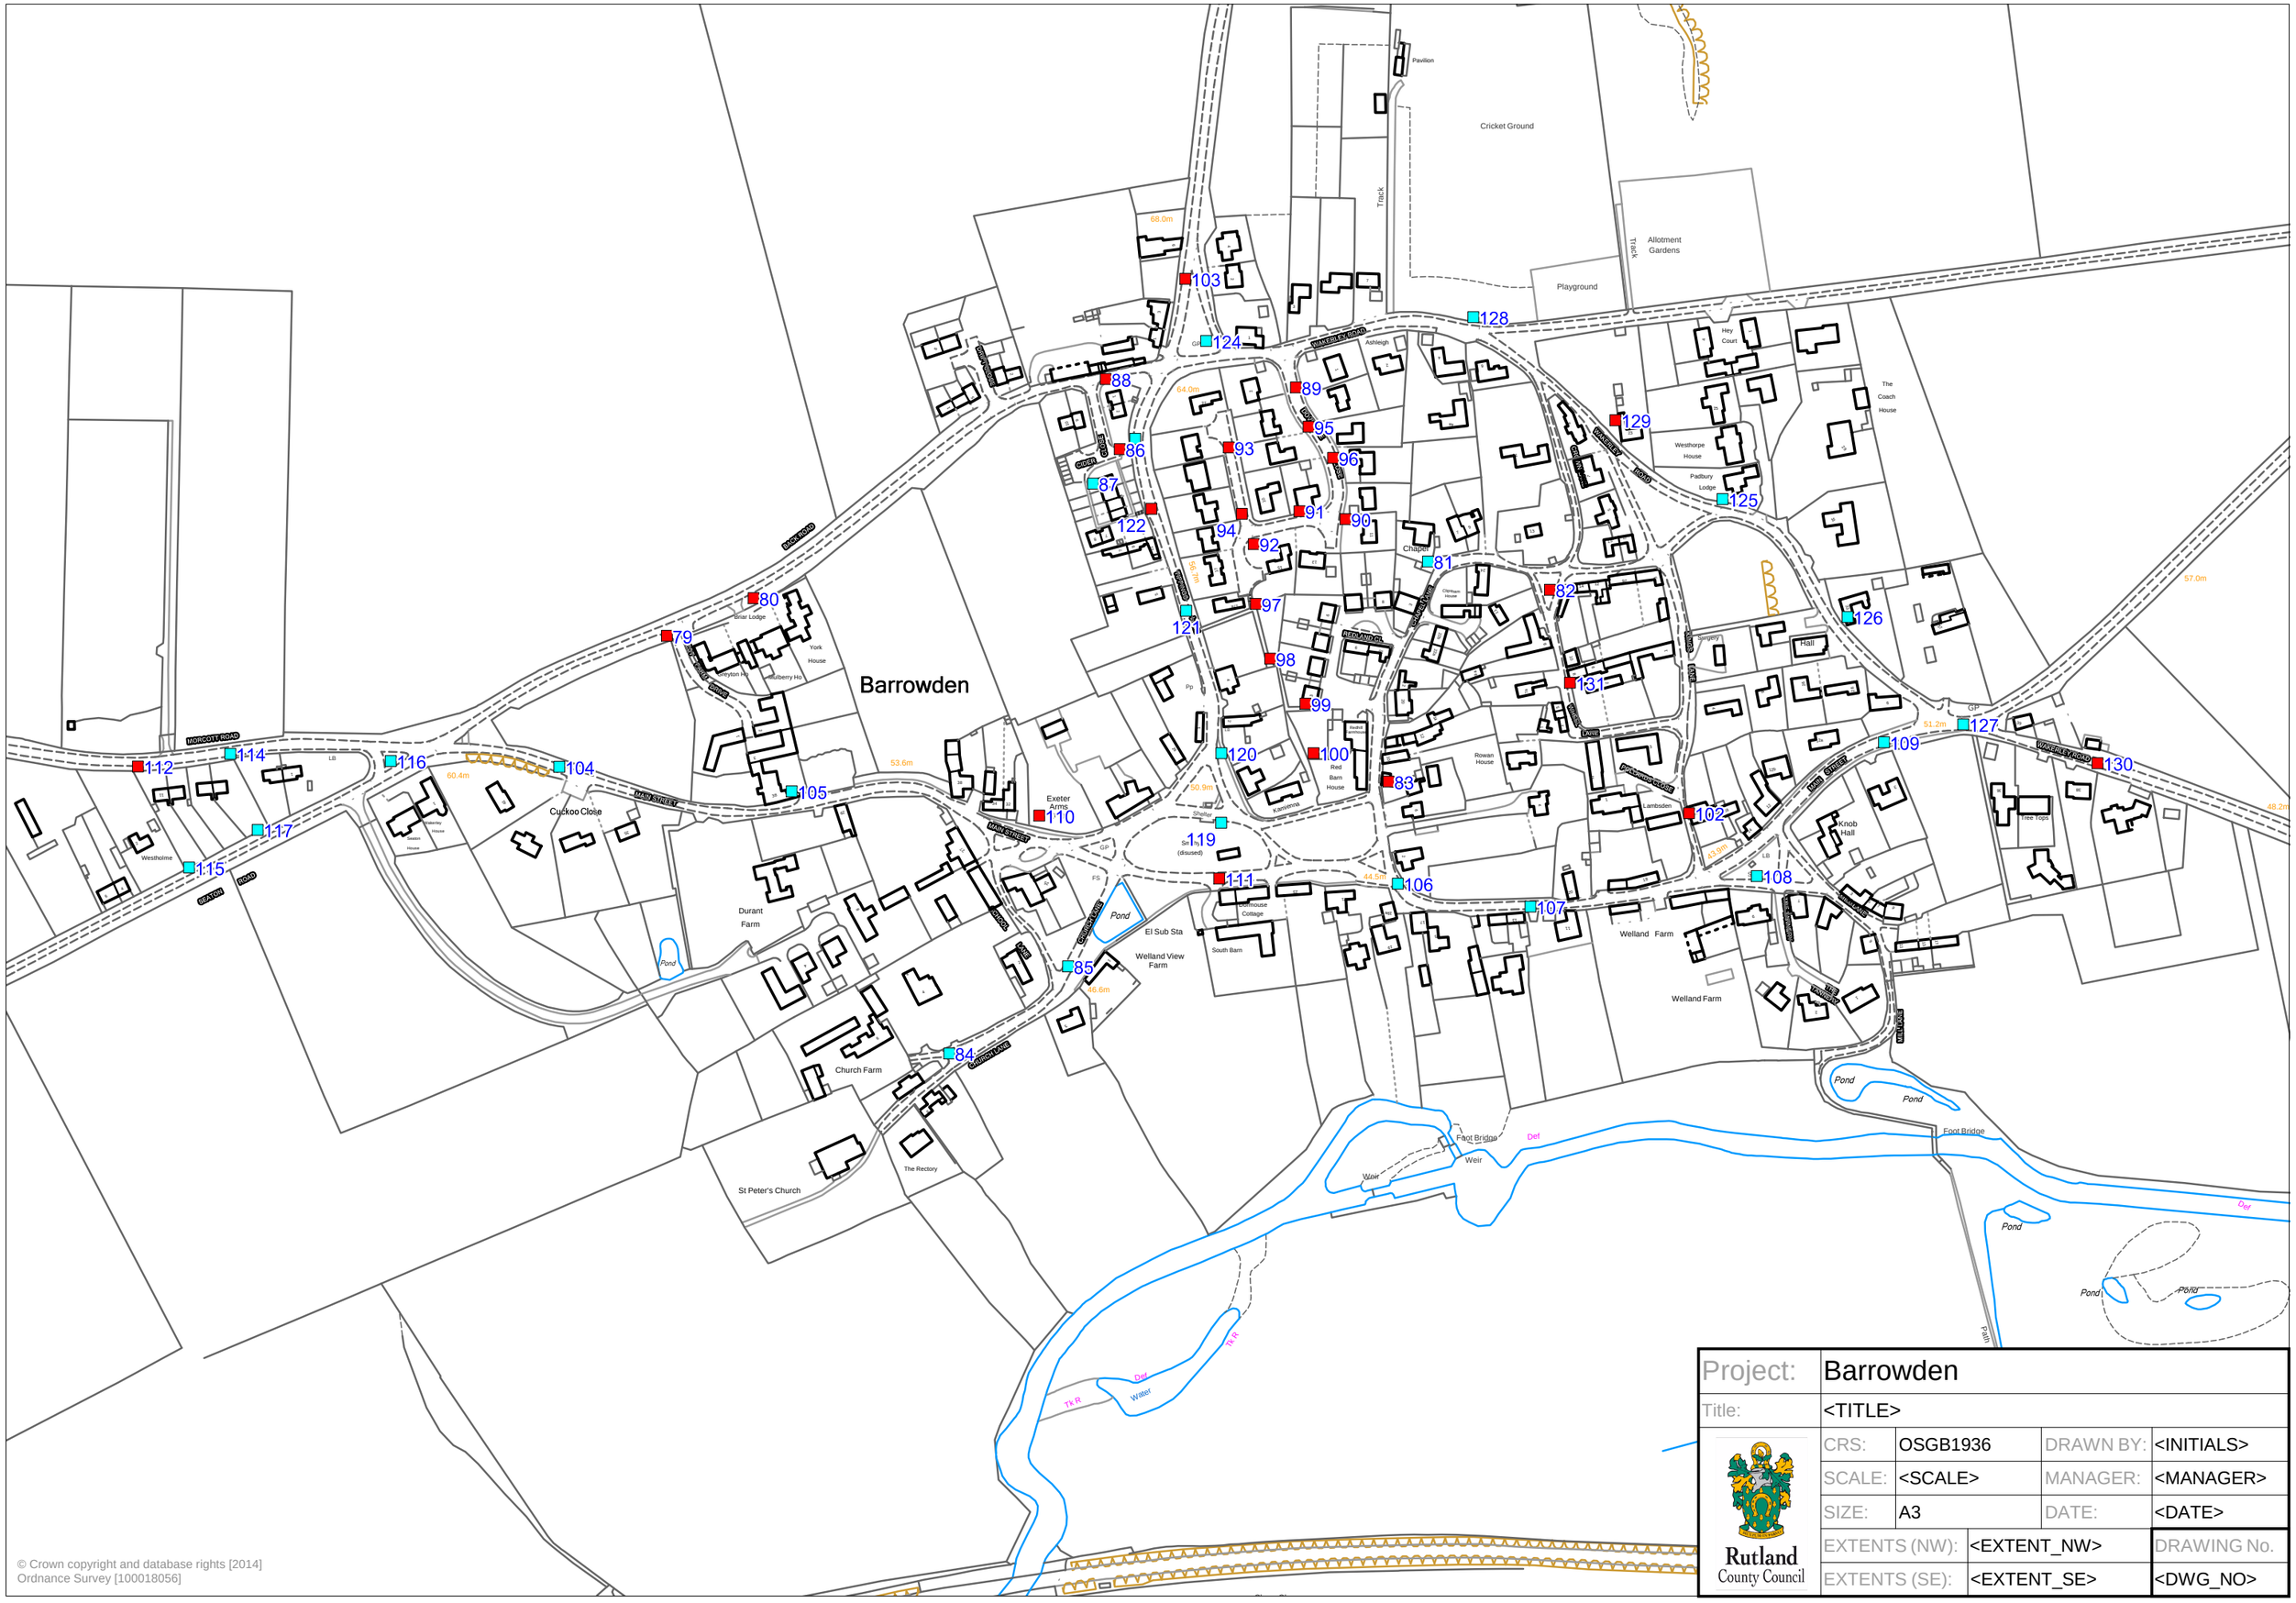

© Crown copyright and database rights [2014]
Ordnance Survey [100018056]

Project:	Barrowden		
Title:	<TITLE>		
CRS:	OSGB1936	DRAWN BY:	<INITIALS>
SCALE:	<SCALE>	MANAGER:	<MANAGER>
SIZE:	A3	DATE:	<DATE>
EXTENTS (NW):	<EXTENT_NW>	DRAWING No.	
EXTENTS (SE):	<EXTENT_SE>	<DWG_NO>	

Rutland County Council